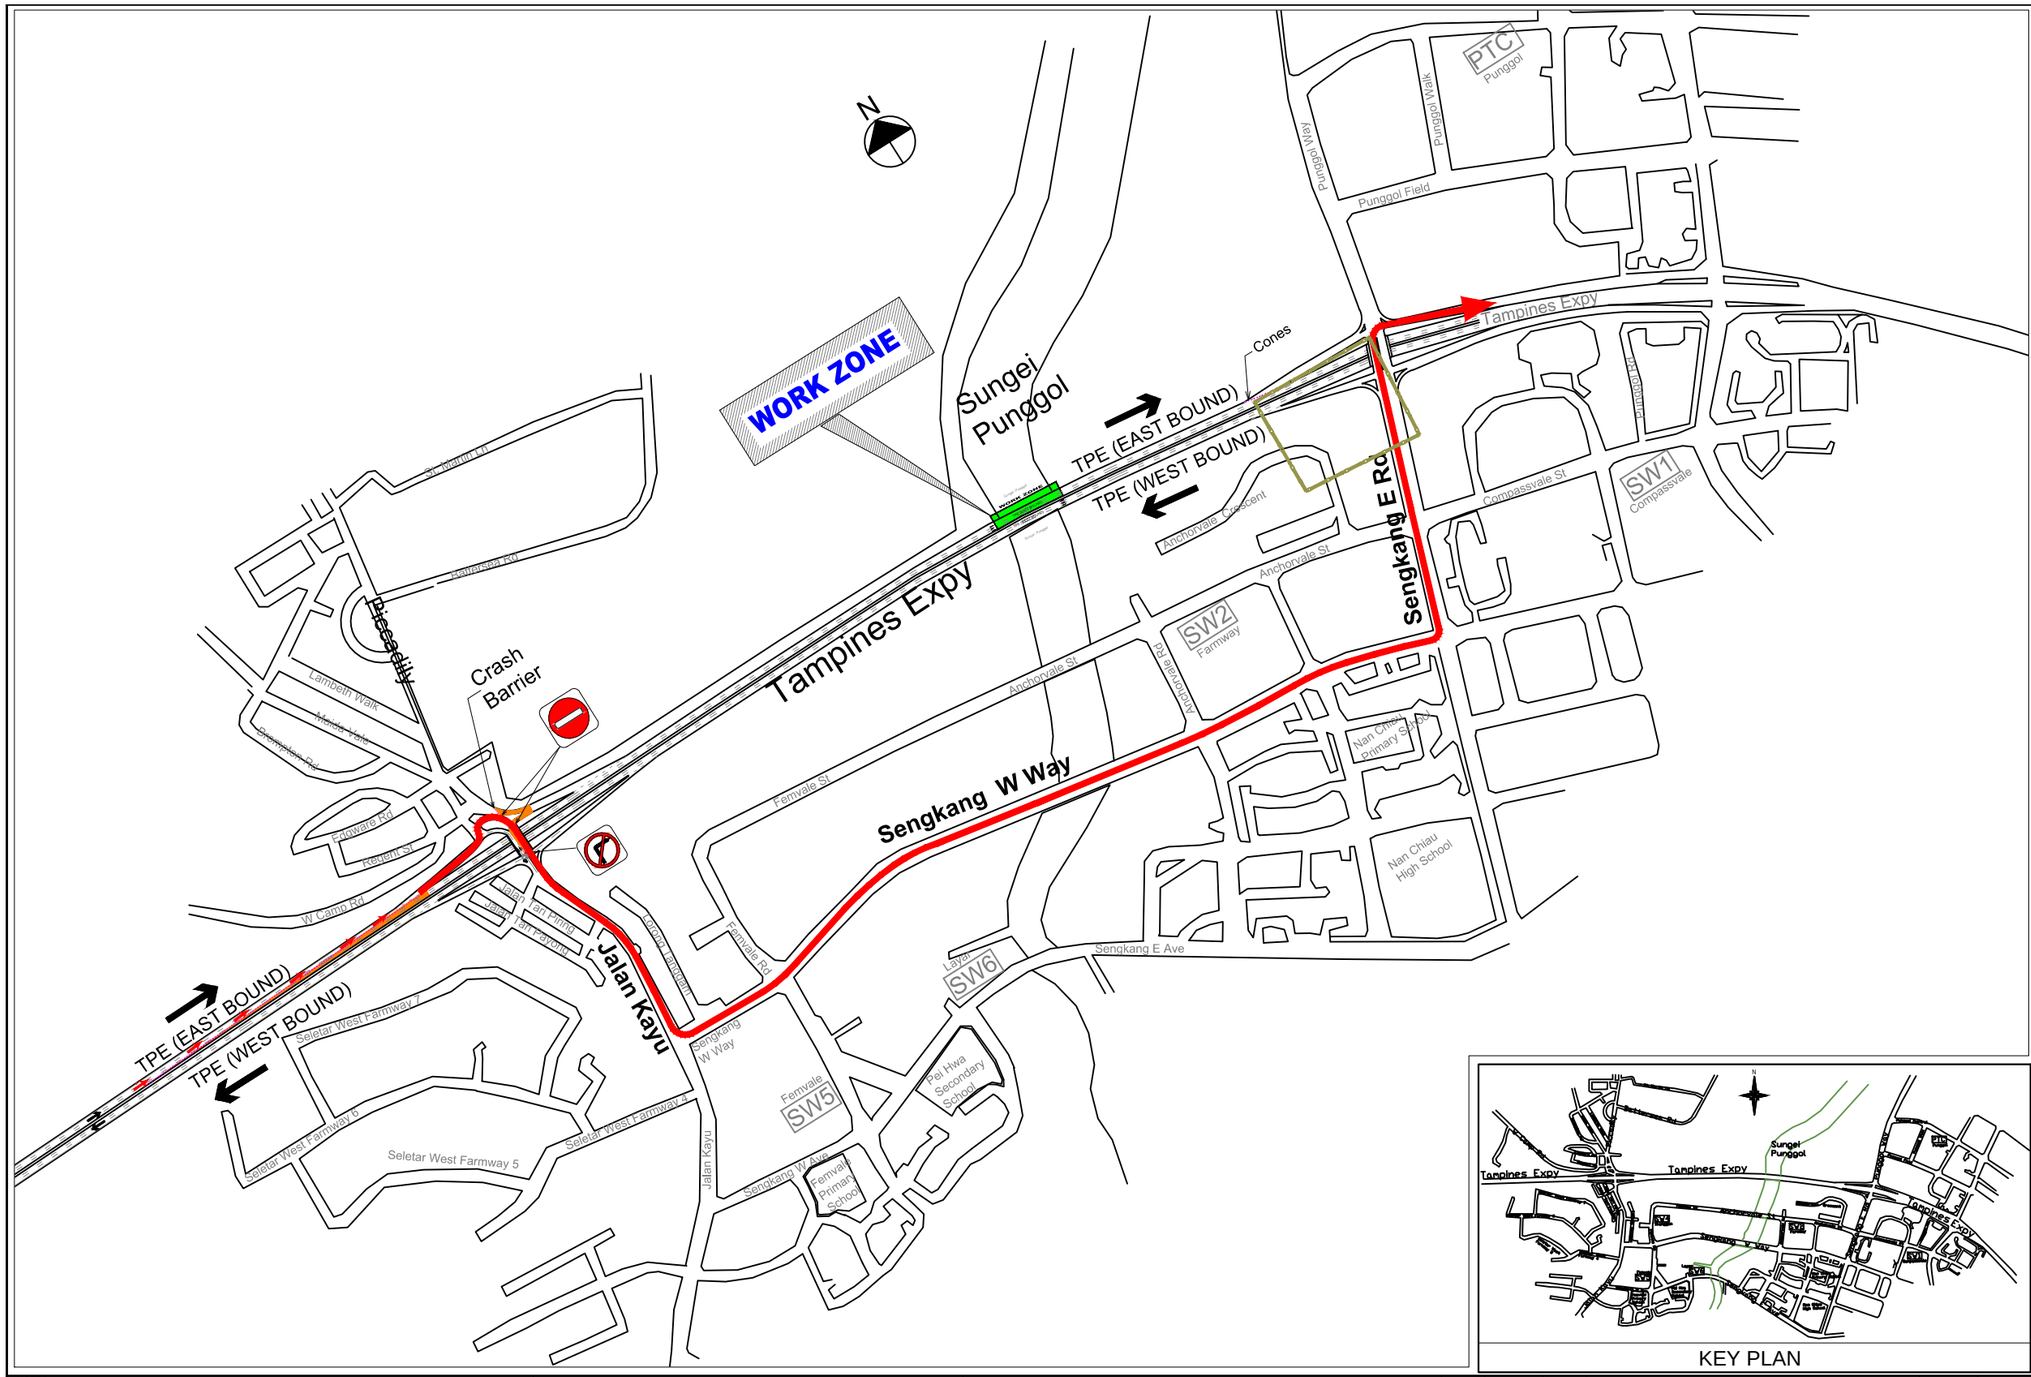

KEY PLAN

NOTES:

1. THIS TRAFFIC CONTROL PLAN HAS BEEN PREPARED IN ACCORDANCE WITH THE LTA CODE OF PRACTICE "TRAFFIC CONTROL AT WORK ZONE" 23 JULY 2011 [R2] EDITION
2. ALL TRAFFIC CONTROL DEVICES ARE TO BE MAINTAINED IN GOOD CONDITION AND MUST BE OPERATIONAL AT ALL TIMES
3. ADVANCED WARNING SIGNS TO BE 1200x1200mm ON EXPRESSWAYS
4. ALL SIGN POSTS ARE TO BE ERECTED IN ACCORDANCE WITH THE LTA CODE OF PRACTICE
5. ADVANCE WARNING SIGNS TO BE INSTALLED WITHIN CENTRE MEDIAN ONLY IF THERE IS ADEQUATE SPACE
6. CONES TO BE STANDRAD SIZE AND BE SPACED CORRECTLY AS SHOWN ON PLANS
7. TRUCK MOUNTED ATTENUATER (TMA) TO BE POSITIONED CORRECTLY WITH CORRECT FLASHING ARROWS & LIGHTS
8. THE TEMPORARY SIGNS TO BE LOCATED AT POSITIONS WITHOUT BLOCKING SIGHT VIEW OR OBSTRUCT VISIBILITY

DATE – END AUGUST 2012

TIME – 12.30am TO 5.30am

Legend

→	Detour Route
	Road Closed
	Work Zone

FOR ACCEPTANCE

Rev.	Date	By	Description	Checked	Approved

Consultant :

TCP Solutions Pte Ltd
2 Ang Mo Kio St 64
#01-02A Econ Building
Singapore 569084

Contractor:

ASIAGROUP LEASING PTE LTD
3 Pioneer Place
Singapore 627804

Qualified Person Endorsement :

LTA Endorsement :

Land Transport Authority

Main Consultant:

Project Title :

CONTRACT:
CONSTRUCTION OF NEW BRIDGE
EXTENSION AT TAMPINES EXPY

Drawing Title :

TPE CHANGI DETOUR PLAN

Designed	Checked	Approved
ALI	KV	ALI
Scale	Drawn	Date
1:1000	ASR	04.06.12

Drawing No. : D26H/01/TR-0004 Rev. –

CAD File Name : D26H_01_TR_0004.Dwg Sheet 3 of 3 A1